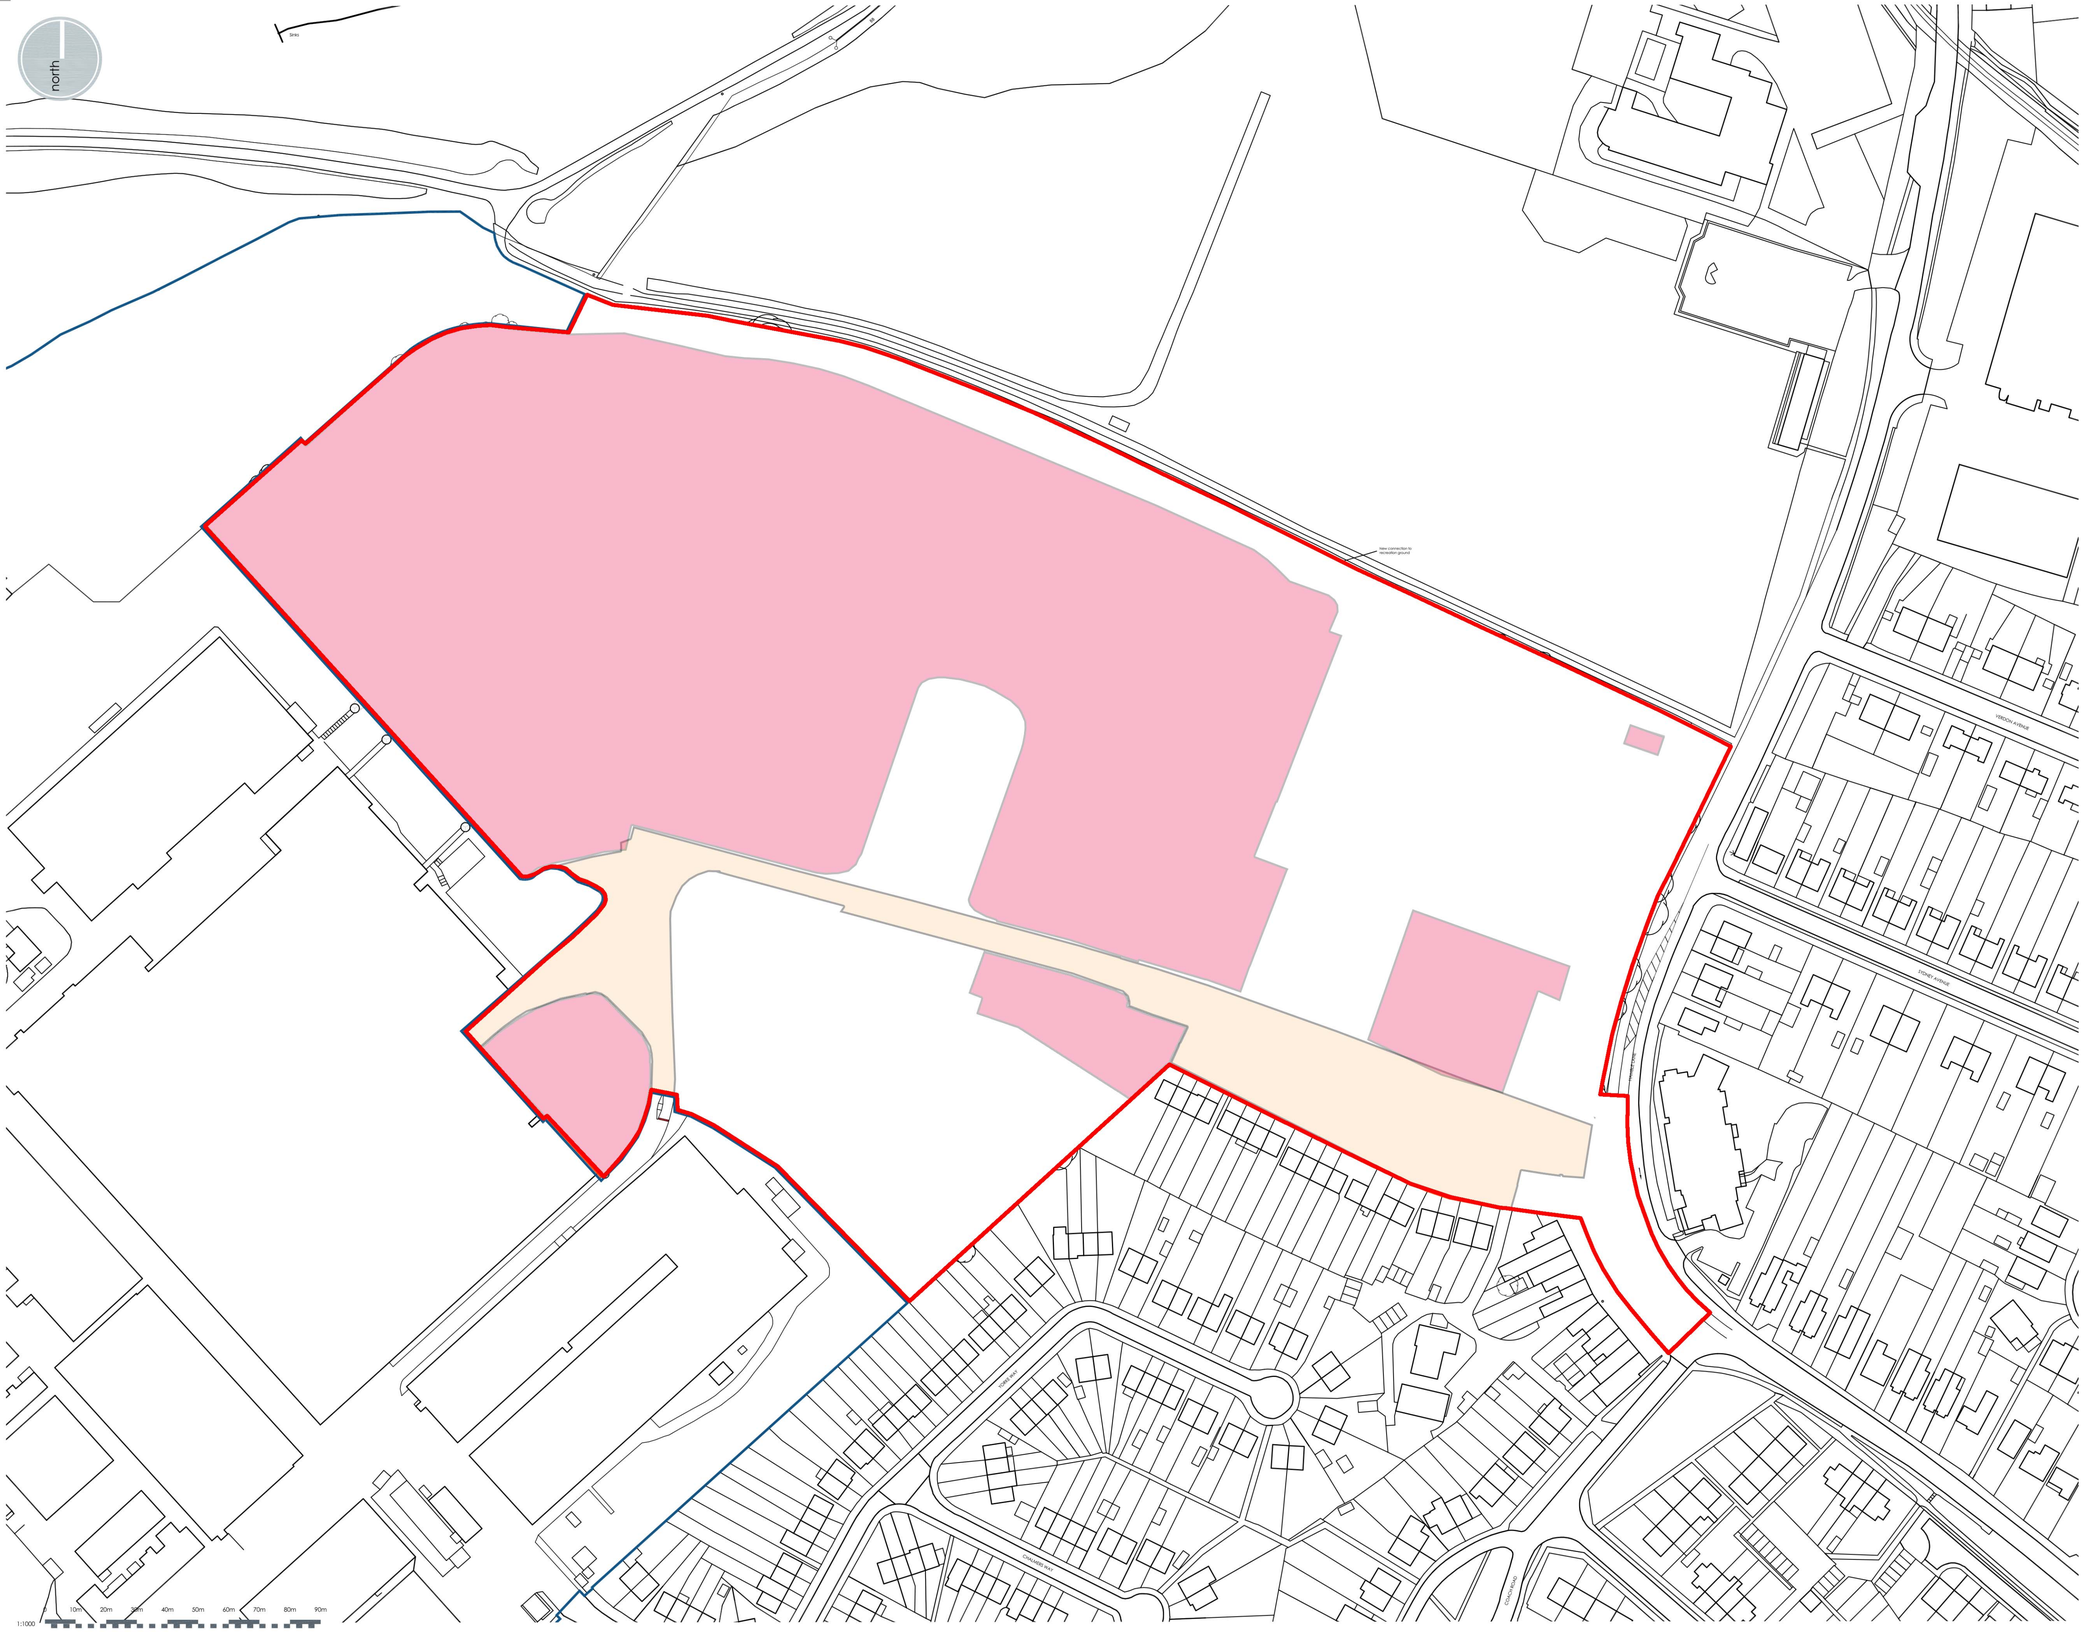

Disclaimer

This drawing is protected under the Copyright, Designs and Patents Act 1988. This drawing is protected by copyright of FLUID DESIGN.
Promap Crown Copyright 2007. All rights reserved. Licence number 100020449

fluiddesign is a trading style of FLUID Architecture Limited, which is a subsidiary of Fluid Design Group Limited.
Registered in England No: 5190735. Registered Address: Orlingbury House, Lewes Road, Forest Row, East Sussex, RH18 5AA

Planning

This drawing is produced for PLANNING PURPOSES ONLY and isnot to be used for construction.

Developable Area
Roads

fluid
Orlingbury House, Lewes Road,
Forest Row, East Sussex, RH18 5AA
t: +44(0)1342 822272
e: studio@fluid-design.co.uk
www.fluid-design.co.uk

Client:	GE Aviation
Project:	GE Aviation Kings Avenue Hamble Southampton, SO31 4NF
Title:	Parameter plans Developable area
Status:	P L A N N I N G
Scale:	1:1000 **Date:** 06/2017
Revision:	/ **Sheet:** A1
Drg No:	FD 16 - 1431 - 60